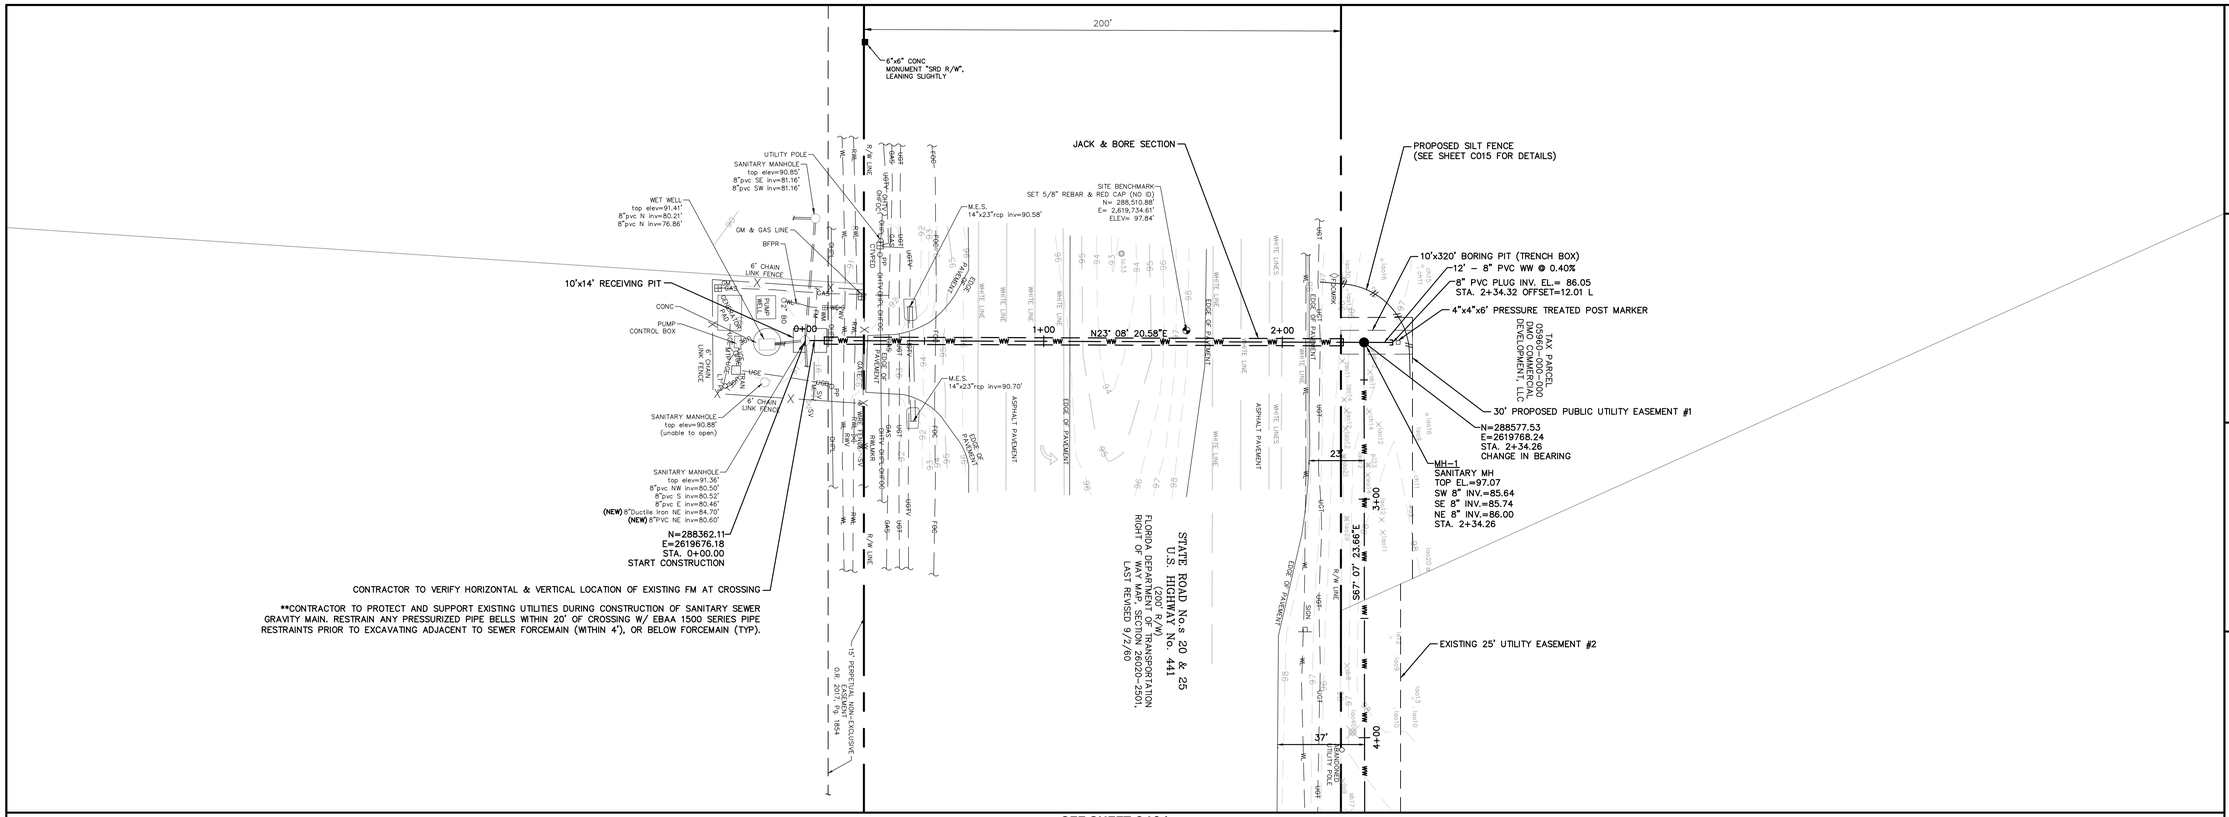

SEE SHEET C401

GENERAL CONSTRUCTION NOTES

1. SANITARY SEWER GRAVITY LATERALS SHALL BE PROVIDED AT REGULAR INTERVALS TO 10' BEYOND RIGHT-OF-WAY/EASEMENTS. SEE PLAN & PROFILE SHEETS FOR EXACT LOCATION.
2. ALL MANHOLES WITHIN THE FDOT RIGHT-OF-WAY SHALL HAVE SEALED TRAFFIC RATED LIDS.
3. IF OPEN CUT IN THE SHOULDER IS DETERMINED TO BE INFEASIBLE, THEN ALL SECTIONS SHALL BE INSTALLED VIA JACK AND BORE.
4. CONTRACTOR IS RESPONSIBLE FOR VERIFICATION OF LOCATION OF ALL EXISTING UTILITIES AND PROTECTION OF SAME DURING CONSTRUCTION

US 441 SEWER MAIN EXTENSION PROFILE

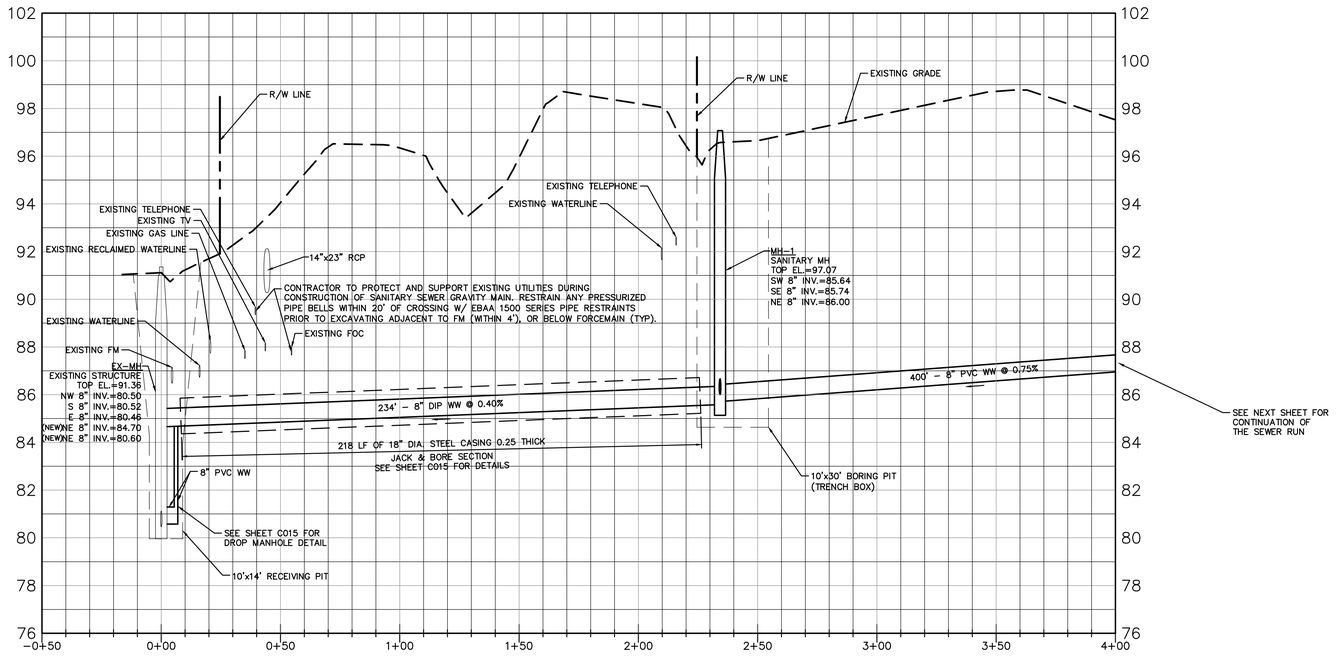

PROFILE SCALES:
HORIZONTAL: 1"= 30'
VERTICAL: 1" = 3'

eda
engineers • surveyors • planners
EB 2389
2404 N.W. 43rd ST, GAINESVILLE, FLORIDA 32606-6602
TEL. (352) 373-3541 FAX. (352) 373-7249
www.edafl.com mail@edafl.com

NORTH
SCALE: 1"=30'
0 15 30 60
GRAPHIC SCALE

No.	Date	Comment

This item has been digitally signed and sealed using a digital signature.
Printed copies of this document are not considered signed and sealed and the SHA authentication code must be verified on any electronic copies.

Professional Engineer of Record:

Digitally signed by Sergio Reyes
DN: cn=Sergio Reyes, o=eda engineers-surveyors-planners, inc., ou=Civil Engineer, email=Sreyes@edafl.com, c=US
Date: 2018.11.13 15:20:17 -05'00'

Engineer Certificate No.

Project No: 18-008

Project phase: CONSTRUCTION PLANS

Project title: US 441 SANITARY SEWER EXTENSION - CITY OF ALACHUA FLORIDA

Sheet title: SEWER EXTENSION PLAN & PROFILE SHEET 1 OF 7

Designed:	SJR
Drawn:	LW
Checked:	MD
Date:	11/13/18

Sheet No.: C400

\engprojects\City of Alachua - US 441 Sewer Line\Plans\Current DWG\C1800811.dwg, C400 P&P (1), 11/13/2018 3:05:36 PM, 12