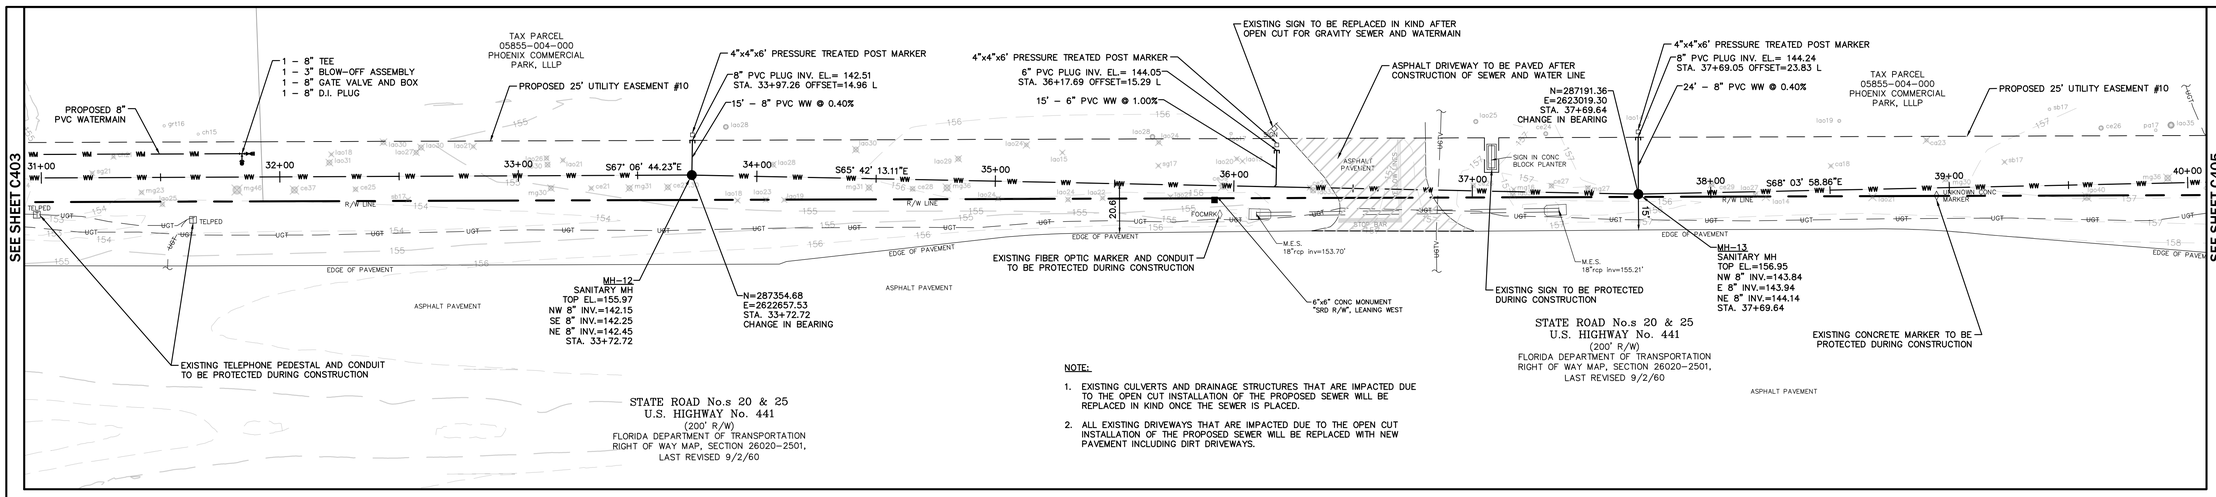

NOTE:

1. EXISTING CULVERTS AND DRAINAGE STRUCTURES THAT ARE IMPACTED DUE TO THE OPEN CUT INSTALLATION OF THE PROPOSED SEWER WILL BE REPLACED IN KIND ONCE THE SEWER IS PLACED.
2. ALL EXISTING DRIVEWAYS THAT ARE IMPACTED DUE TO THE OPEN CUT INSTALLATION OF THE PROPOSED SEWER WILL BE REPLACED WITH NEW PAVEMENT INCLUDING DIRT DRIVEWAYS.

US 441 SEWER MAIN EXTENSION PROFILE

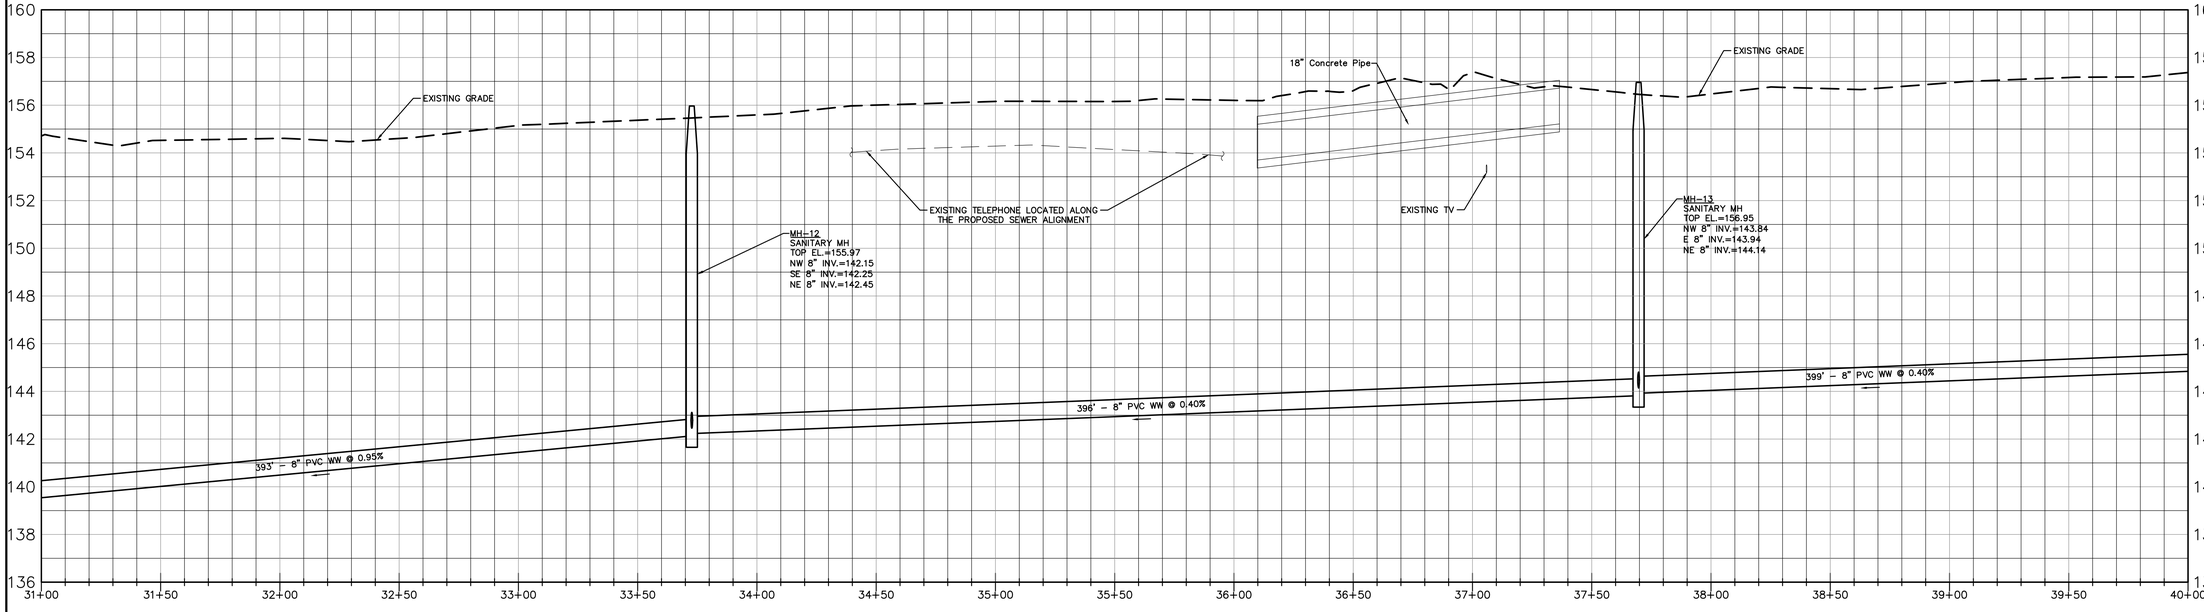

PROFILE SCALES:
HORIZONTAL: 1"= 30'
VERTICAL: 1" = 3'

eda
engineers • surveyors • planners
EB 2389
2404 N.W. 43rd ST, GAINESVILLE, FLORIDA 32606–6602
TEL. (352) 373–3541 FAX. (352) 373–7249
www.edafl.com mail@edafl.com

NORTH
SCALE: 1"=30'
0 15 30 60
GRAPHIC SCALE

No.	Date	Comment

This item has been digitally signed and sealed using a digital signature.
Printed copies of this document are not considered signed and sealed and the SHA authentication code must be verified on any electronic copies.

Professional Engineer of Record:

SERGIO J. REYES LICENSE No 47311 STATE OF FLORIDA PROFESSIONAL ENGINEER

Digitally signed by Sergio Reyes
DN: cn=Sergio Reyes, o=eda-engineers-surveyors-planners, inc., ou=Civil Engineer, email=Sreyes@edafl.com, c=US
Date: 2018.11.13 15:22:05 -05'00'

Engineer Certificate No.

Project No: 18-008

Project phase: CONSTRUCTION PLANS

Project title: US 441 SANITARY SEWER EXTENSION - CITY OF ALACHUA FLORIDA

Sheet title: SEWER EXTENSION PLAN & PROFILE SHEET 5 OF 7

Designed:	SJR
Drawn:	LW
Checked:	MD
Date:	11/13/18

Sheet No.: C404

\engprojects\City of Alachua - US 441 Sewer Line\Plans\Current DWG\C1800811.dwg, C404 P&P (5), 11/13/2018 3:08:37 PM, 12